





X of X

REVISIONS - RECORD DWG STATUS			NAVD88 = (OLD CBM ELEV.) - (13.13) AS OF JANUARY, 2000 USE NORTH AMERICAN VERTICAL DATUM OF 1988 (NAVD88)		
			NAVD88 ELEV.: 2039.020	BENCH MARK LOCATION: WELLESLEY & FREYA OLD NO: 201 NGVD 29 ELEV : 2035.220 OLD CITY ELEV : 2052.150 SW COR, 1.0' NORTH OF FENCE, 1.0' EAST OF FENCE	
			CBM NO.: 47N 37E		
			NAVD88 DATUM		
DATE	BY	DESCRIPTION - INCLUDE PROJ. # IF DIFFERENT	SCALE	HORIZONTAL SCALE (22 x 34) PLAN & PROFILE VERTICAL SCALE (22 x 34)	CURRENT C.O.S. DESIGN STANDARDS ADOPTED JAN. 2022 BY: SSS DATES: 10/2026 DRAWN: SSS APPROVED: SSS XX/2026




CITY OF SPOKANE, WASHINGTON
DEPARTMENT OF ENGINEERING SERVICES
808 WEST SPOKANE FALLS BLVD.
SPOKANE, WASHINGTON 99201-3343 (509) 625-6700


PROJECT NAME: MYRTLE STREET IMPROVEMENTS	
SHEET NAME: PROJECT LOCATION MAP	
TYPE OF IMPROVEMENT: STREET	
PROJECT NO. XXXXXXXX	GEO. LOCATION SE 1/4 34-26-43
PROJECT LIMITS: MYRTLE ST - WELLESLEY AVE TO ROWAN AVE	

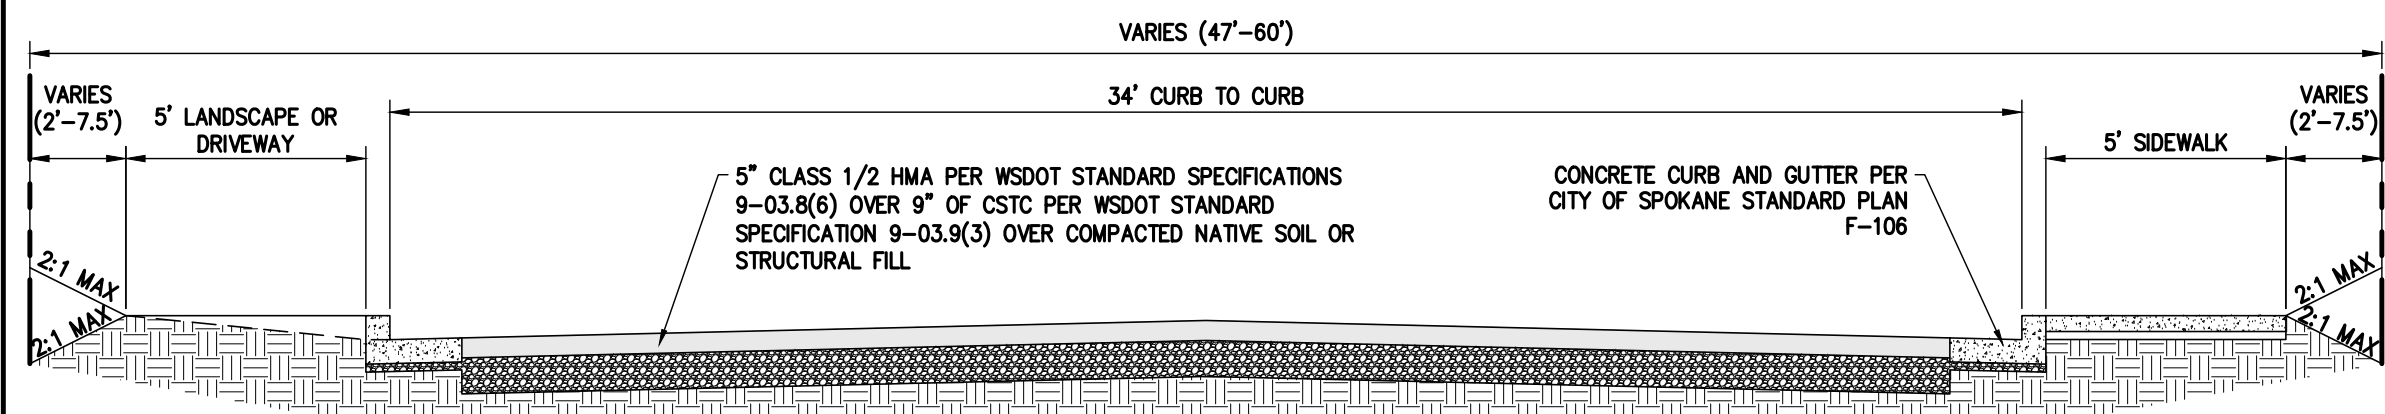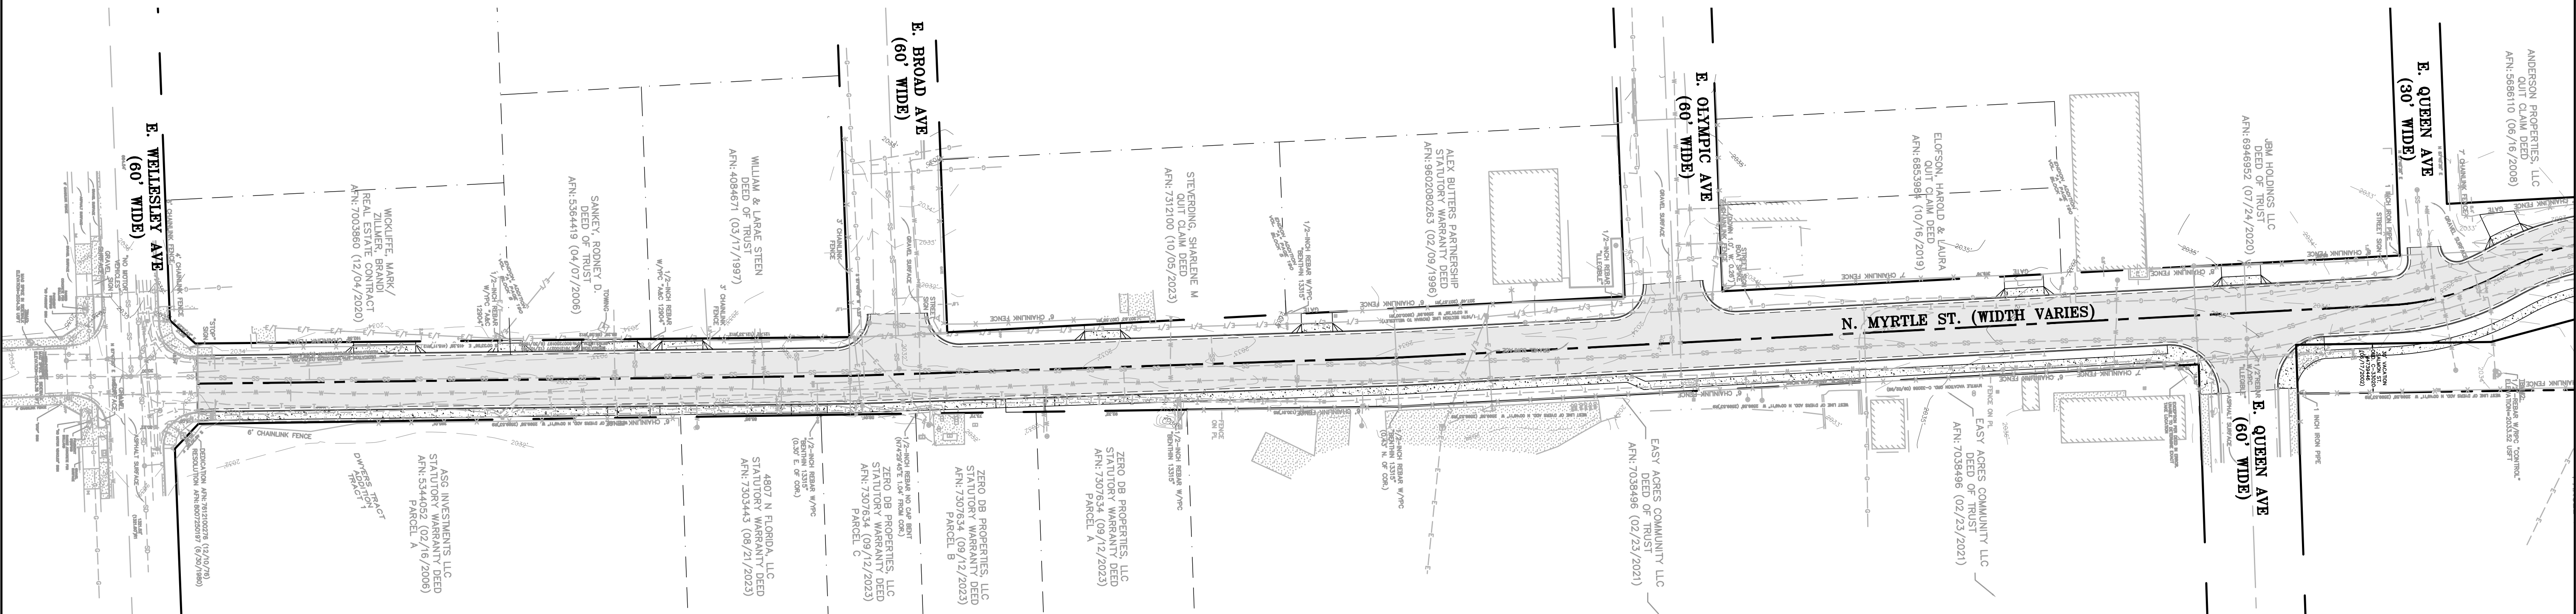

NORTH MYRTLE STREET CROSS SECTION
WELLESLEY AVENUE TO OLYMPIC AVENUE
SCALE : NTS


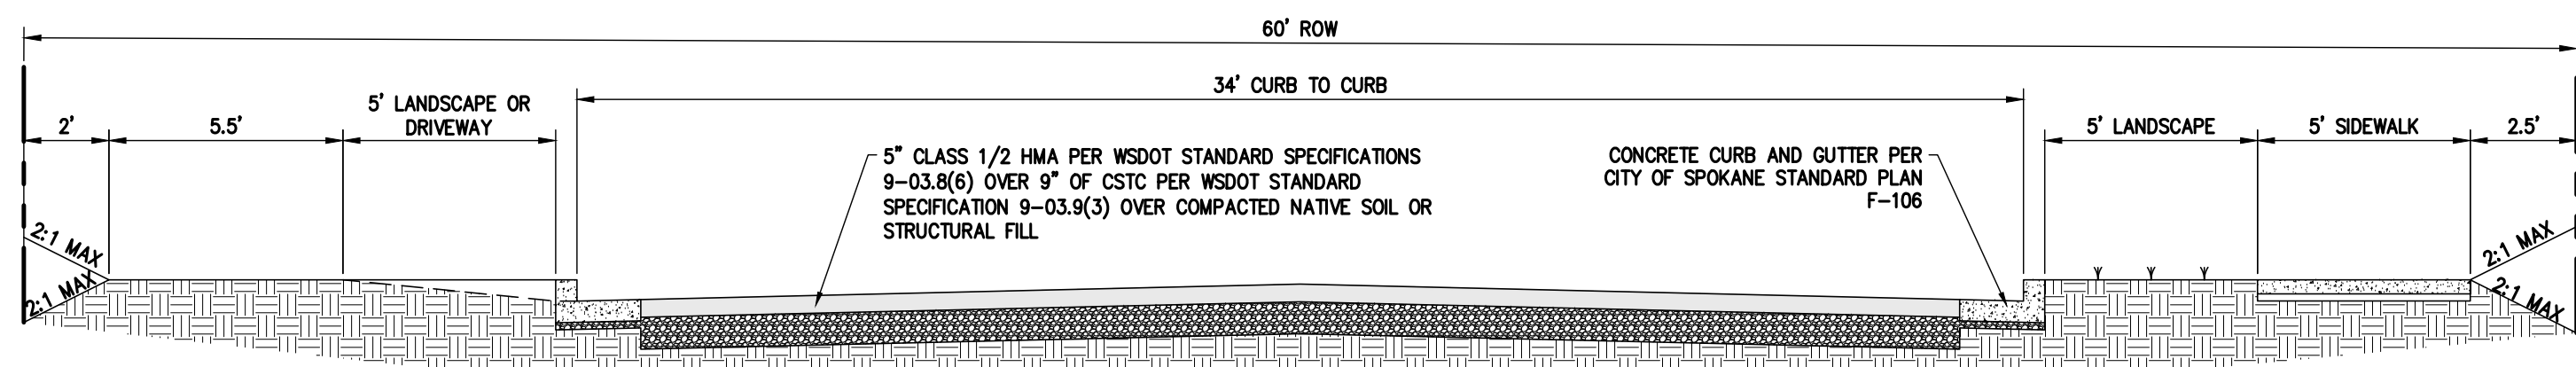


NORTH MYRTLE STREET CROSS SECTION
OLYMPIC AVENUE TO QUEEN AVENUE
SCALE : NTS

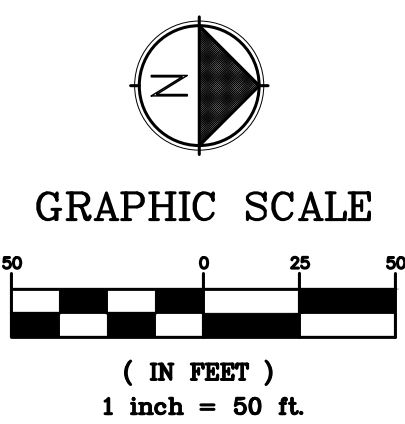

RD-1
X of X


REVISIONS - RECORD DWG STATUS				NAV88 = (OLD CBM ELEV.) - (13.13) AS OF JANUARY, 2000 USE NORTH AMERICAN VERTICAL DATUM OF 1988 (NAV88)				PROJECT NAME: MYRTLE STREET IMPROVEMENTS									
				NAV88 ELEV.: 2039.020	 SCALE IN FEET	BENCH MARK LOCATION: WELLESLEY & FREYA OLD NO: 201 NGVD 29 ELEV : 2035.220 OLD CITY ELEV : 2052.150 SW COR, 1.0' NORTH OF FENCE, 1.0' EAST OF FENCE		CURRENT C.O.S. DESIGN STANDARDS ADOPTED JAN. 2022			CITY OF SPOKANE, WASHINGTON DEPARTMENT OF ENGINEERING SERVICES 808 WEST SPOKANE FALLS BLVD. SPOKANE, WASHINGTON 99201-3343 (509) 625-6700		SHEET NAME:		TYPE OF IMPROVEMENT: STREET		
			CBM NO.: 47N 37E	BY				DATES					PROJECT NO.		GEO. LOCATION		
				HORIZONTAL SCALE (22 x 34) PLAN & PROFILE 1"= 50'				DRAWN: SSS 10/2026					XXXXXXX		SE 1/4 34-26-43		
DATE	BY	DESCRIPTION - INCLUDE PROJ. # IF DIFFERENT		NAV88 DATUM	SCALE	VERTICAL SCALE (22 x 34) 1"= 10'		APPROVED: SSS XX/2026					PROJECT LIMITS: MYRTLE ST - WELLESLEY AVE TO ROWAN AVE				

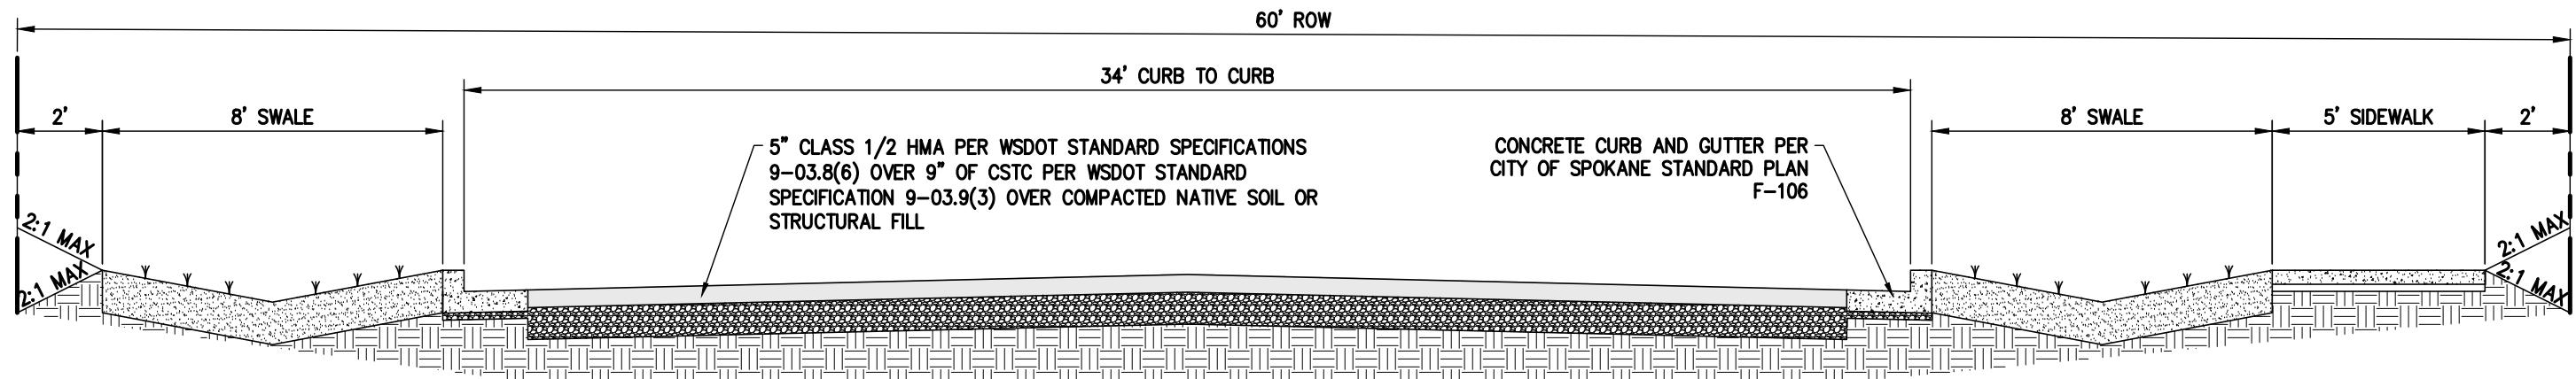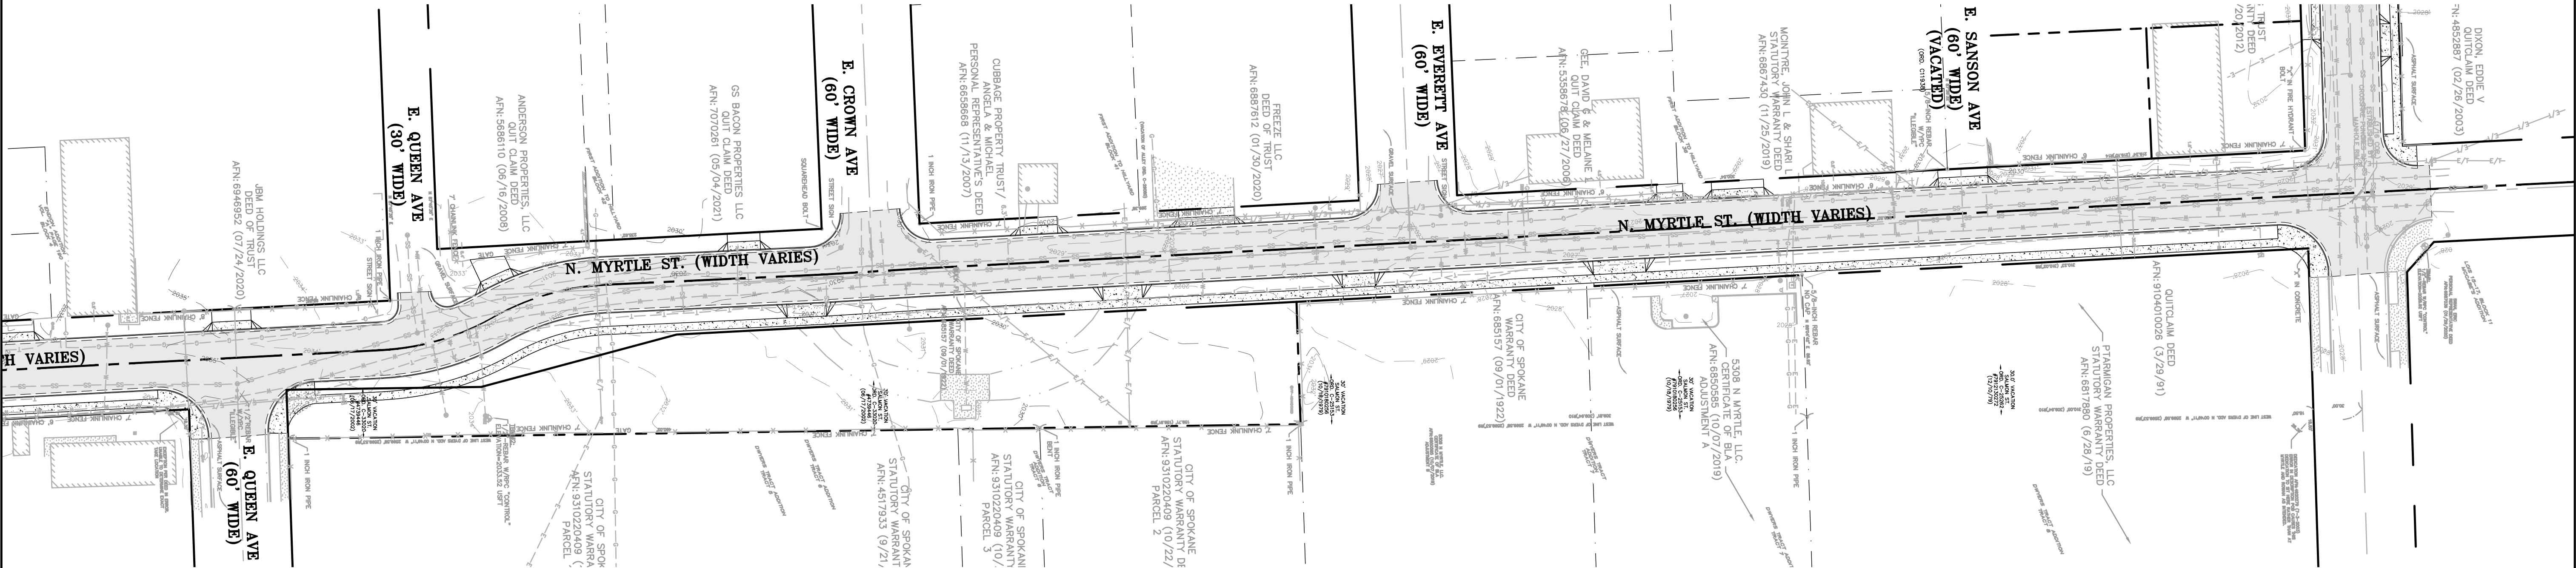


NORTH MYRTLE STREET CROSS SECTION

OLYMPIC AVENUE TO ROWAN AVENUE

SCALE : NTS

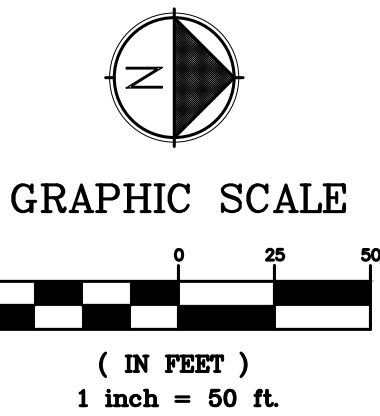




RD-2
X of X

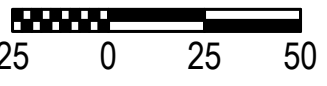REVISIONS - RECORD DWG STATUS				NAVD88 = (OLD CBM ELEV.) - (13.13) AS OF JANUARY, 2000 USE NORTH AMERICAN VERTICAL DATUM OF 1988 (NAVD88)			
				NAVD88 ELEV.: 2039.020	 SCALE IN FEET	BENCH MARK LOCATION: WELLESLEY & FREYA OLD NO: 201 NGVD 29 ELEV : 2035.220 OLD CITY ELEV : 2052.150 SW COR, 1.0' NORTH OF FENCE, 1.0' EAST OF FENCE	
				CBM NO.: 47N 37E			
				NAVD88 DATUM			
DATE	BY	DESCRIPTION - INCLUDE PROJ. # IF DIFFERENT		SCALE	HORIZONTAL SCALE (22 x 34)	PLAN & PROFILE 1"= 50'	DRAWN: SSS 10/2026
					VERTICAL SCALE (22 x 34)	1"= 10'	APPROVED: SSS XX/2026




CITY OF SPOKANE, WASHINGTON
DEPARTMENT OF ENGINEERING SERVICES
808 WEST SPOKANE FALLS BLVD.
SPOKANE, WASHINGTON 99201-3343 (509) 625-6700

PROJECT NAME: MYRTLE STREET IMPROVEMENTS		TYPE OF IMPROVEMENT: STREET	
SHEET NAME: MYRTLE STREET QUEEN AVE TO ROWAN AVE		PROJECT NO. XXXXXXXX	GEO. LOCATION SE 1/4 34-26-43
PROJECT LIMITS: MYRTLE ST - WELLESLEY AVE TO ROWAN AVE			

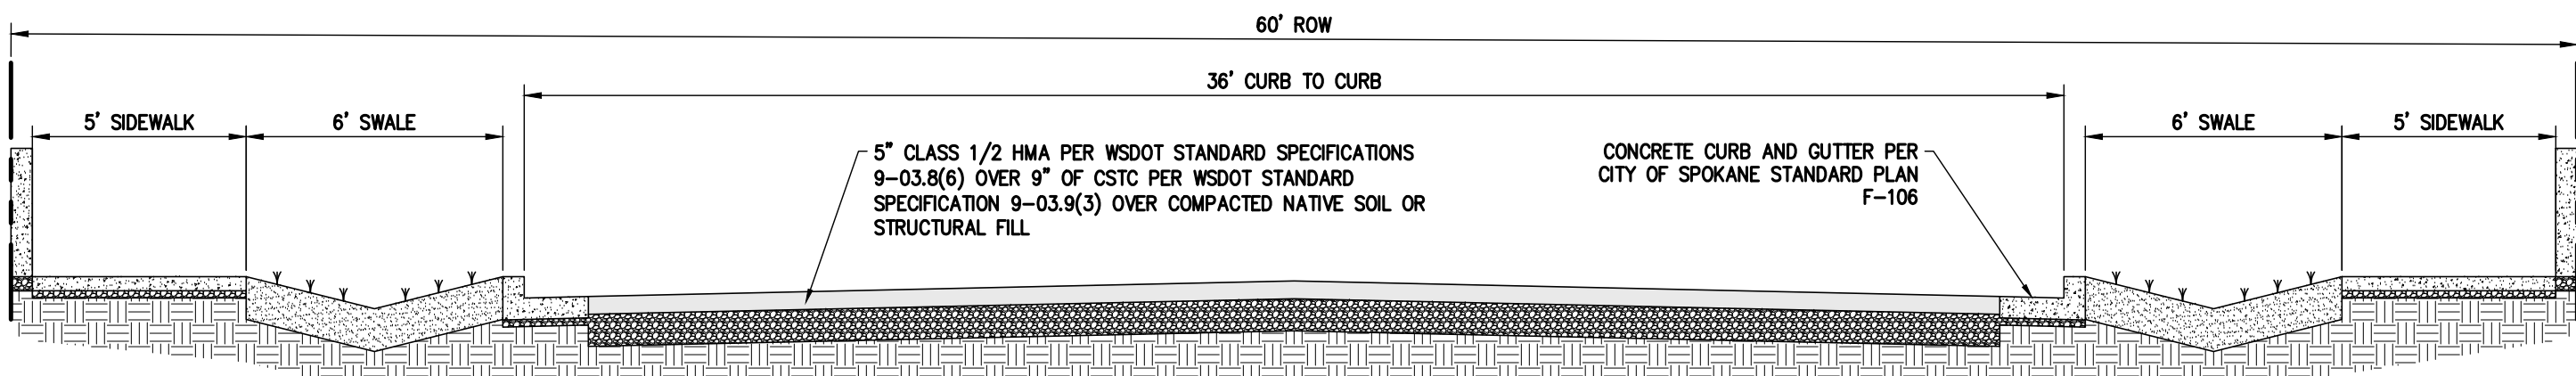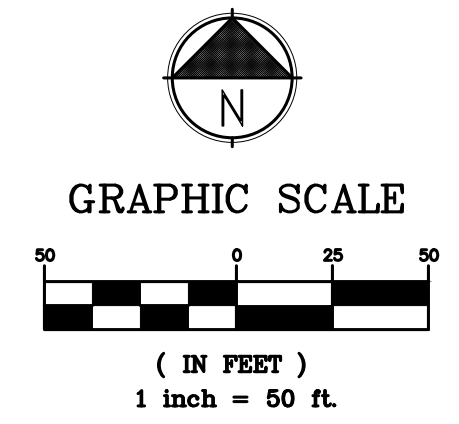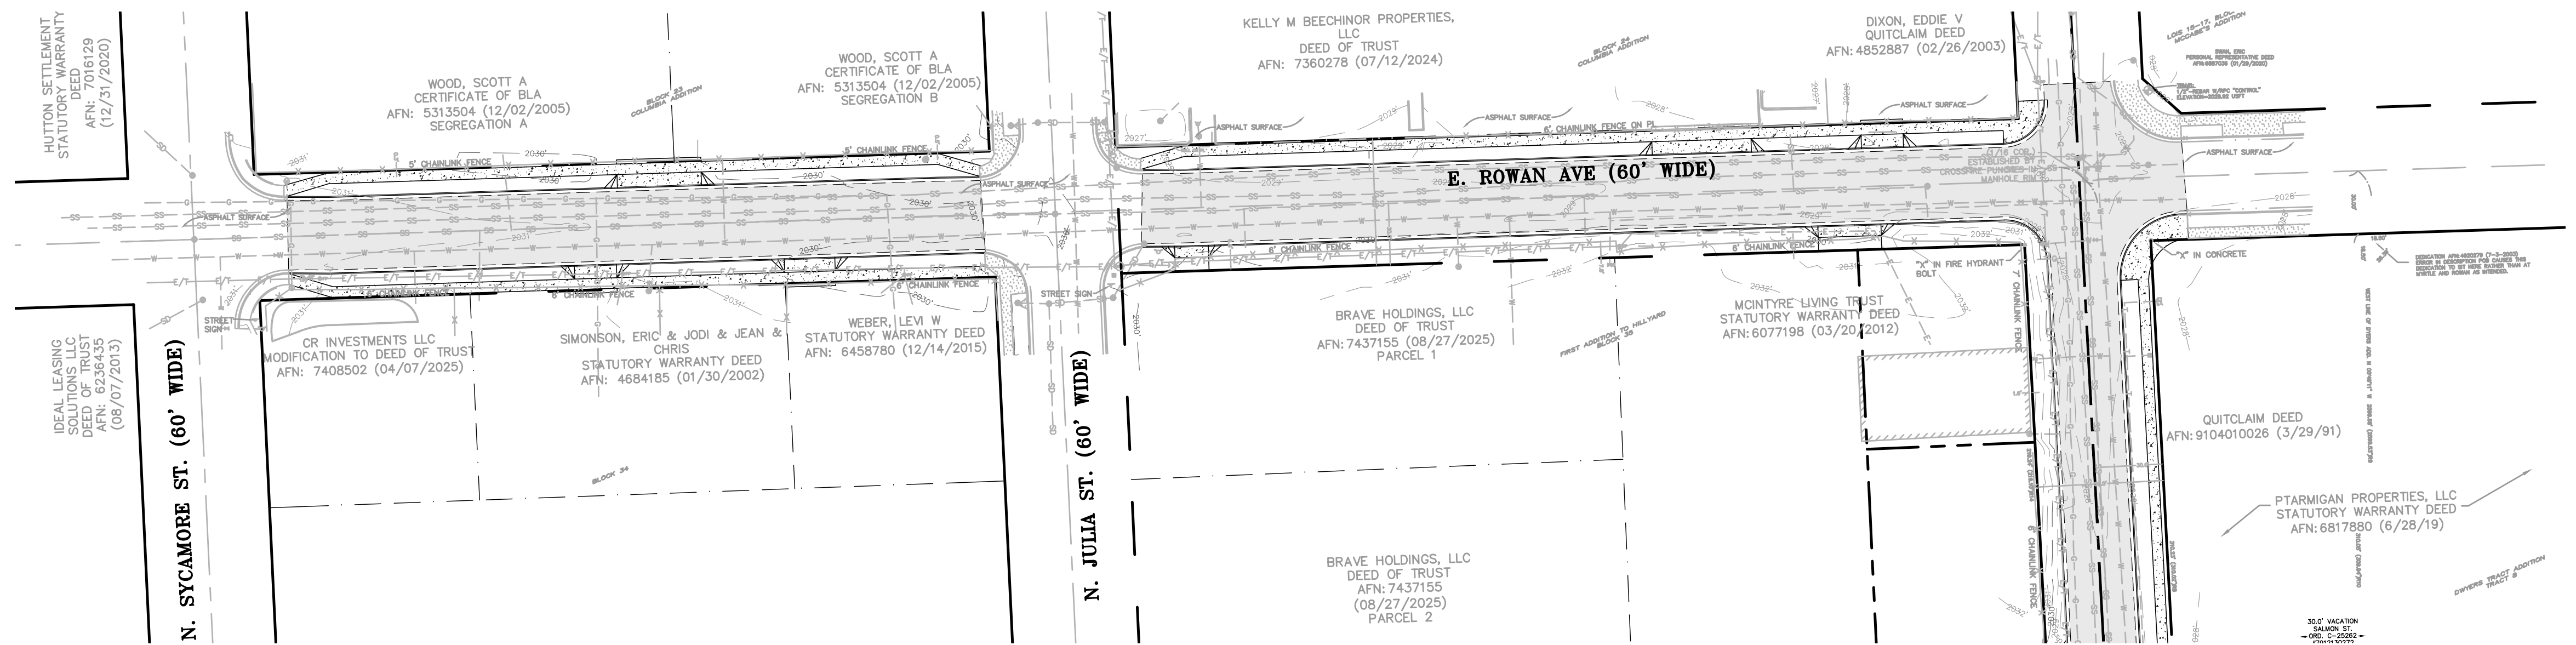

EAST ROWAN AVENUE CROSS SECTION
SYCAMORE STREET TO JULIA STREET

SCALE : NTS

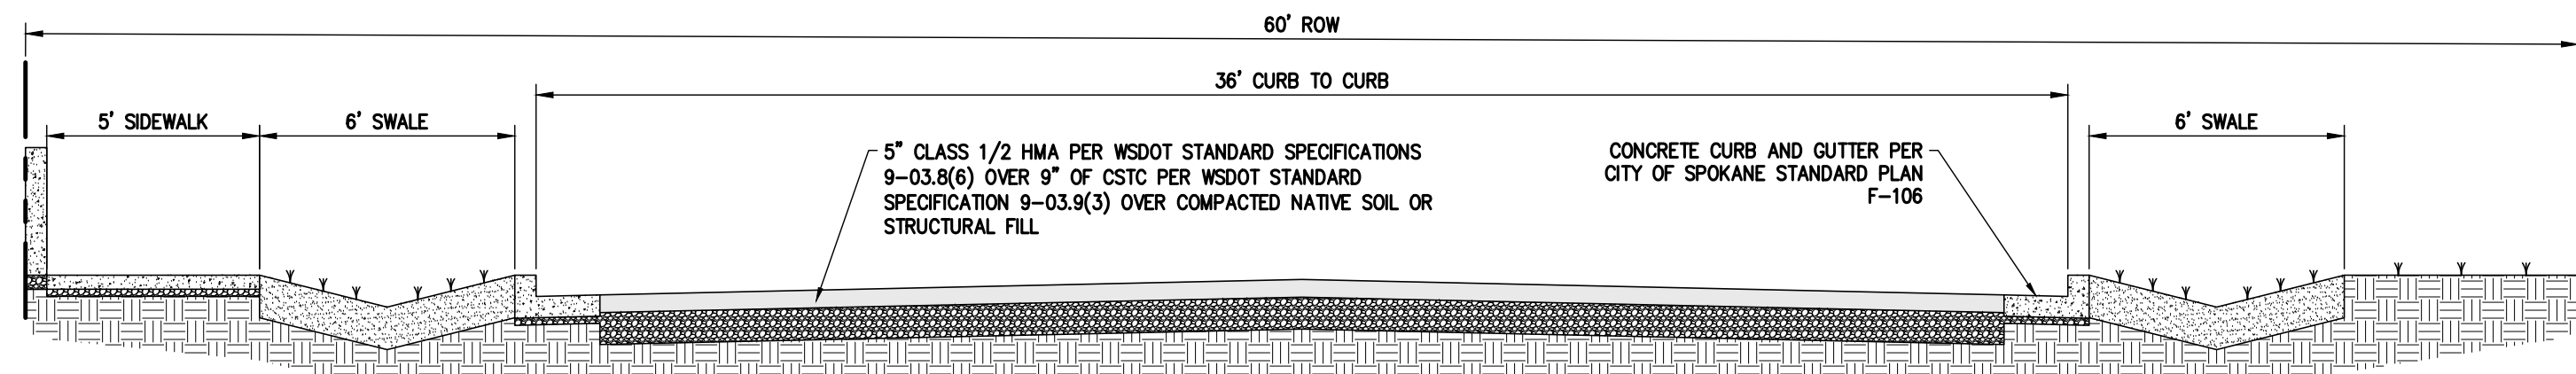

EAST ROWAN AVENUE CROSS SECTION
JULIA STREET TO MYRTLE STREET

SCALE : NTS

RD-3
X of X

REVISIONS - RECORD DWG STATUS				NAVD88 = (OLD CBM ELEV.) - (13.13) AS OF JANUARY, 2000 USE NORTH AMERICAN VERTICAL DATUM OF 1988 (NAVD88)										PROJECT NAME: MYRTLE STREET IMPROVEMENTS							
				NAVD88 ELEV.: 2039.020			25 0 25 50	SCALE IN FEET	BENCH MARK LOCATION: WELLESLEY & FREYA OLD NO: 201 NGVD 29 ELEV : 2035.220 OLD CITY ELEV : 2052.150 SW COR, 1.0' NORTH OF FENCE, 1.0' EAST OF FENCE		CURRENT C.O.S. DESIGN STANDARDS ADOPTED JAN. 2022			CITY OF SPOKANE, WASHINGTON DEPARTMENT OF ENGINEERING SERVICES 808 WEST SPOKANE FALLS BLVD. SPOKANE, WASHINGTON 99201-3343 (509) 625-6700		SHEET NAME:		TYPE OF IMPROVEMENT: STREET			
				CBM NO.: 47N 37E												PROJECT NO.		GEO. LOCATION			
				NAVD88 DATUM					SCALE		DRAWN: SSS 10/2026					APPROVED: SSS XX/2026		XXXXXXX		SE 1/4 34-26-43	
DATE	BY	DESCRIPTION - INCLUDE PROJ. # IF DIFFERENT							HORIZONTAL SCALE (22 x 34) PLAN & PROFILE 1"= 50'		VERTICAL SCALE (22 x 34) 1"= 10'							PROJECT LIMITS: MYRTLE ST - WELLESLEY AVE TO ROWAN AVE			